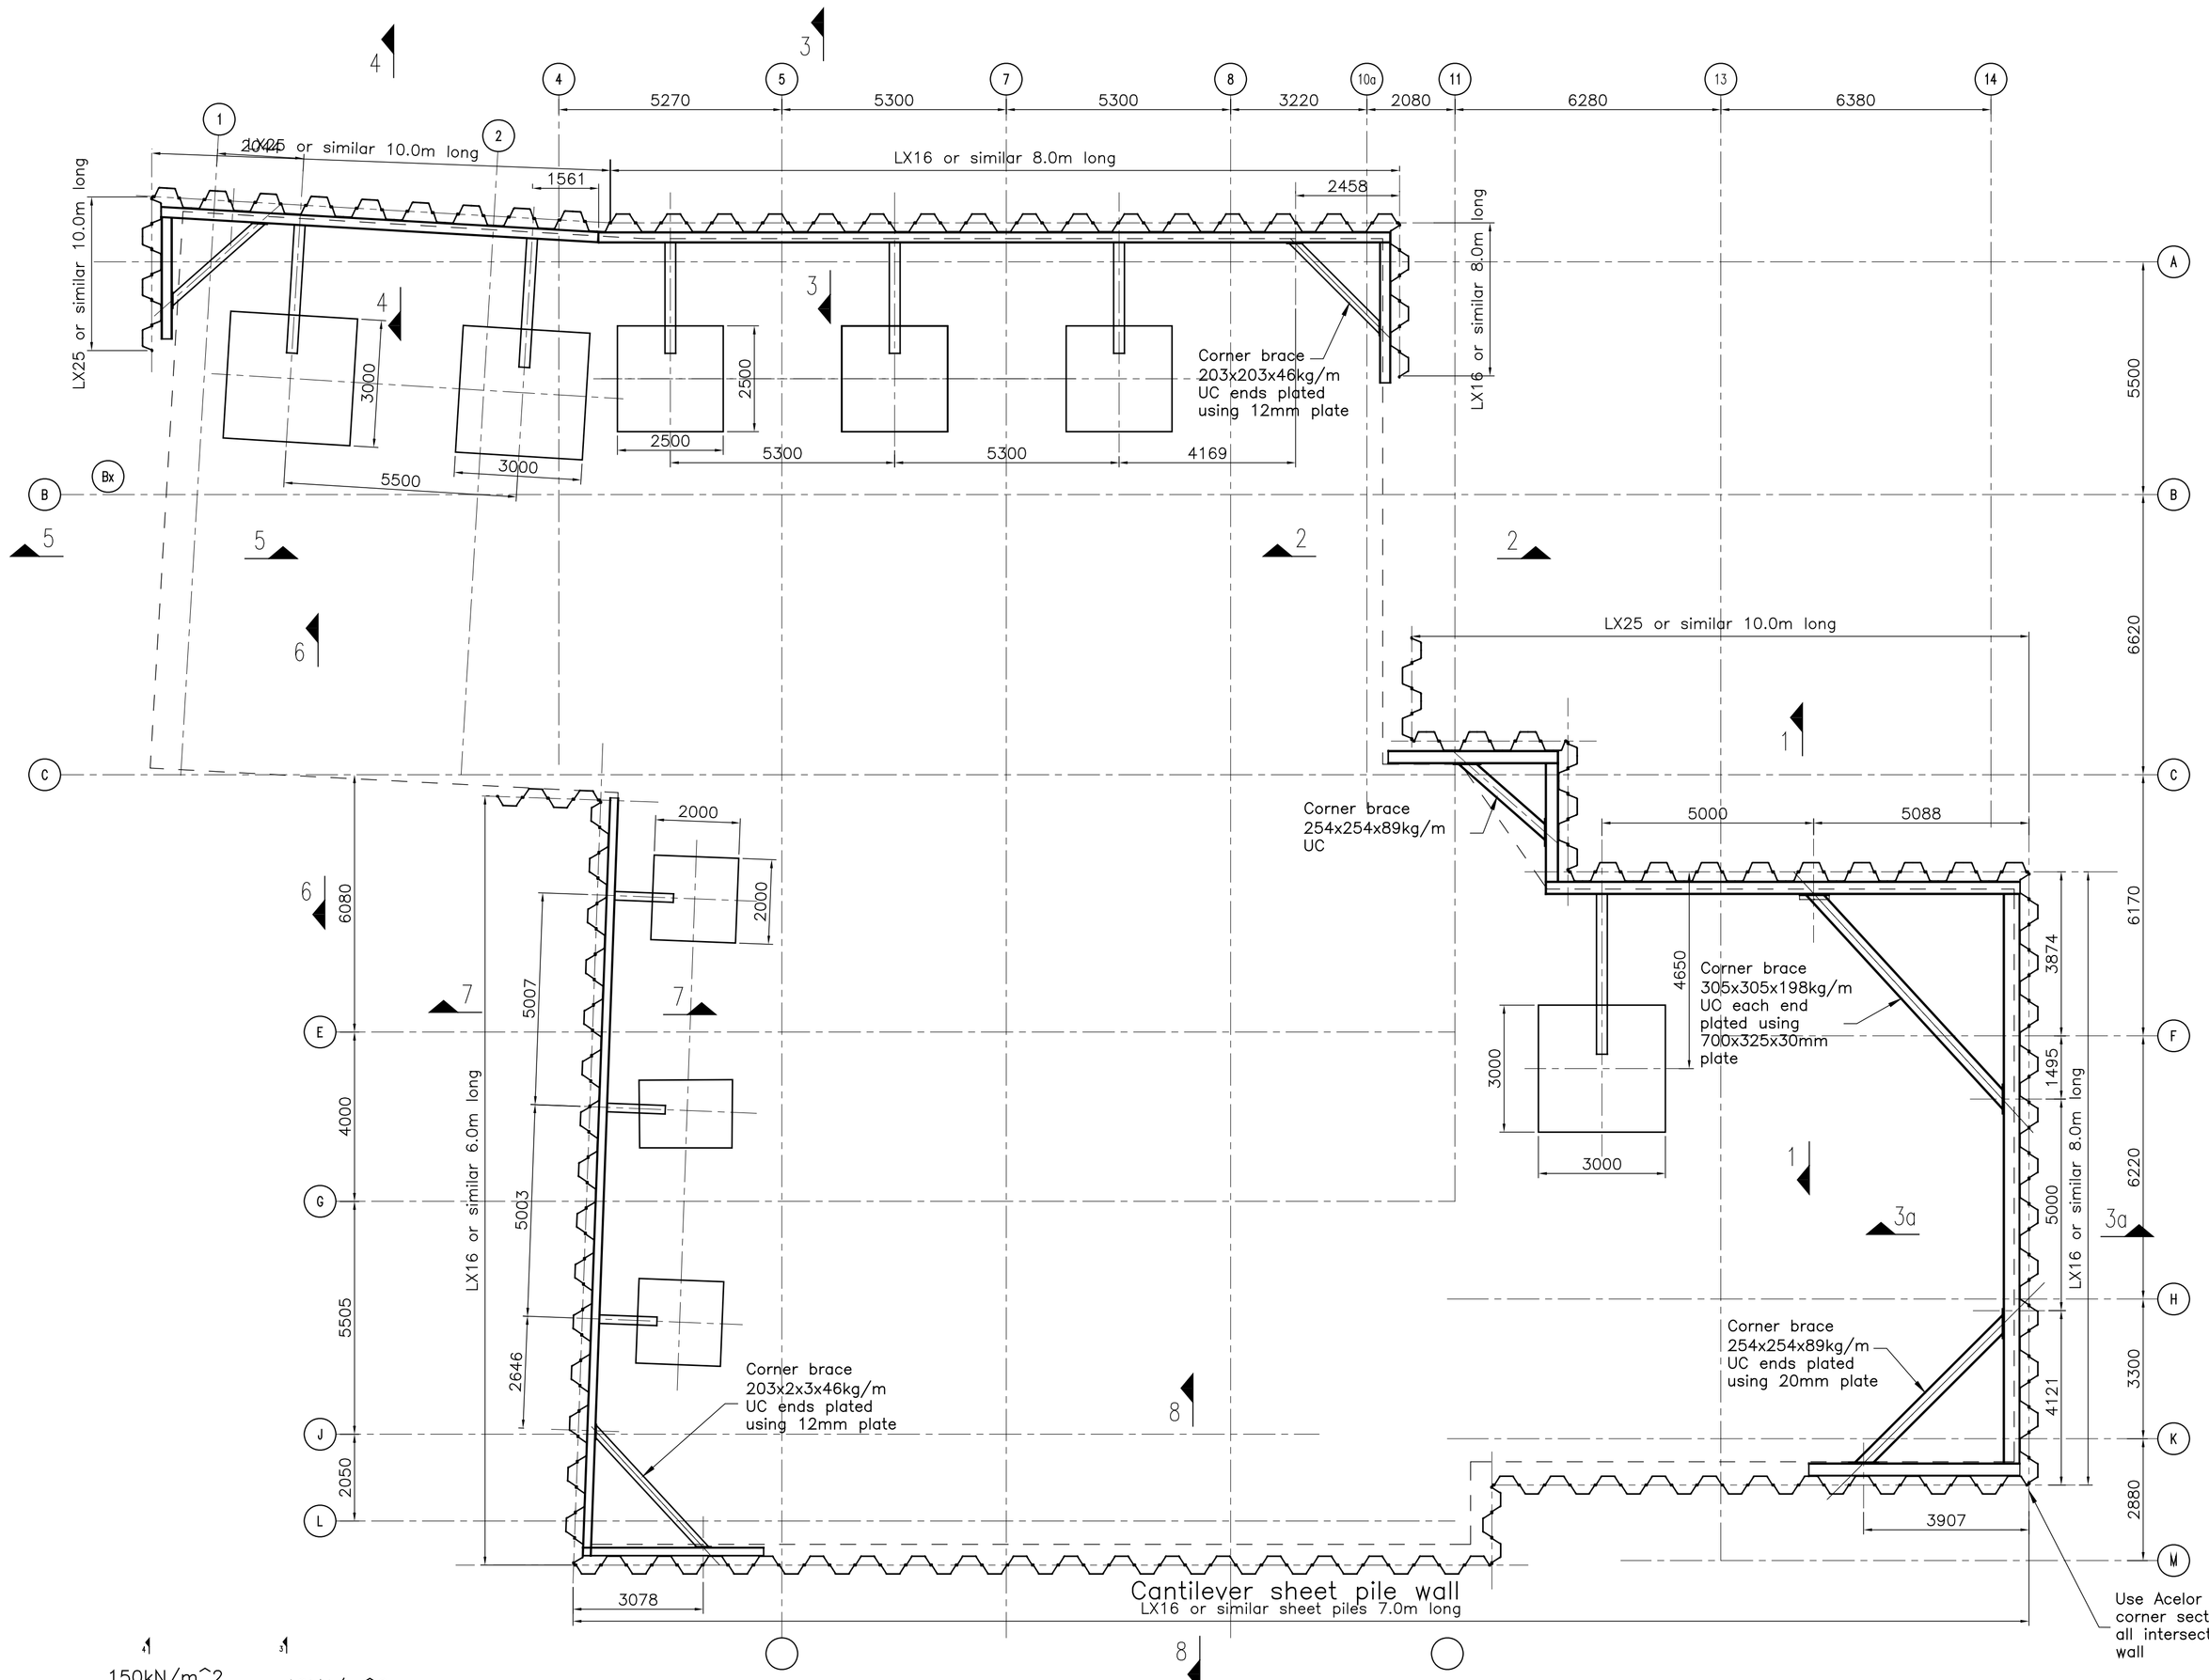

Plan on sheet pile wall
(1:100)

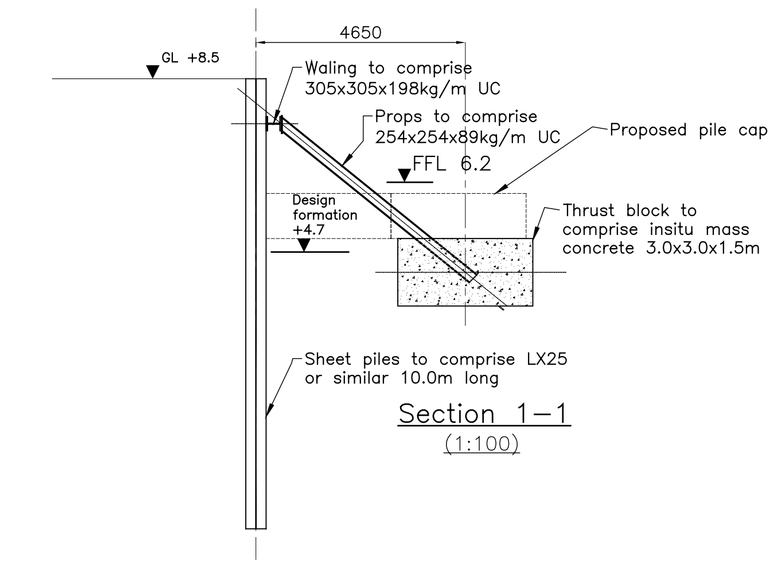

Section 1–1
(1:100)

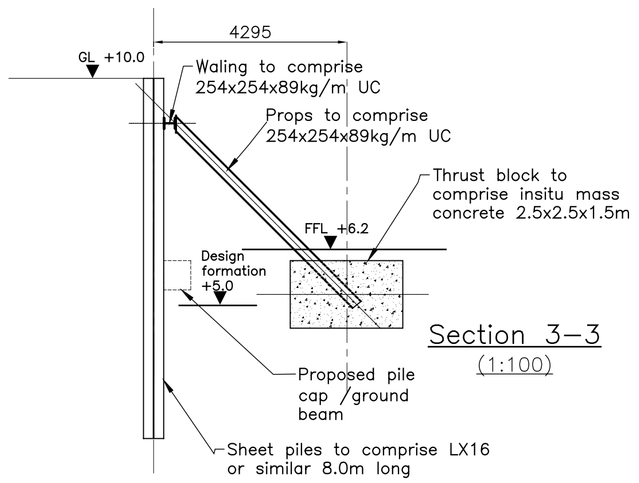

Section 3–3
(1:100)

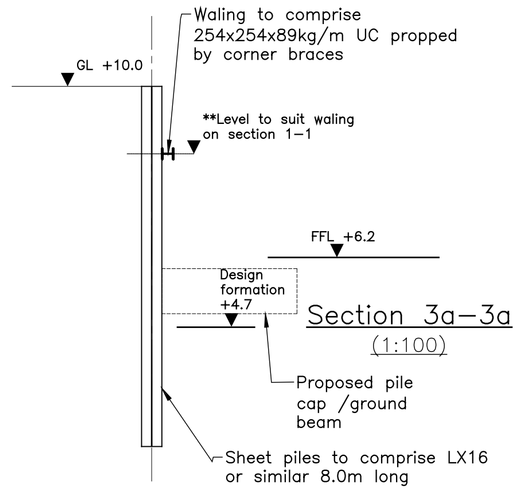

Section 3a–3a
(1:100)

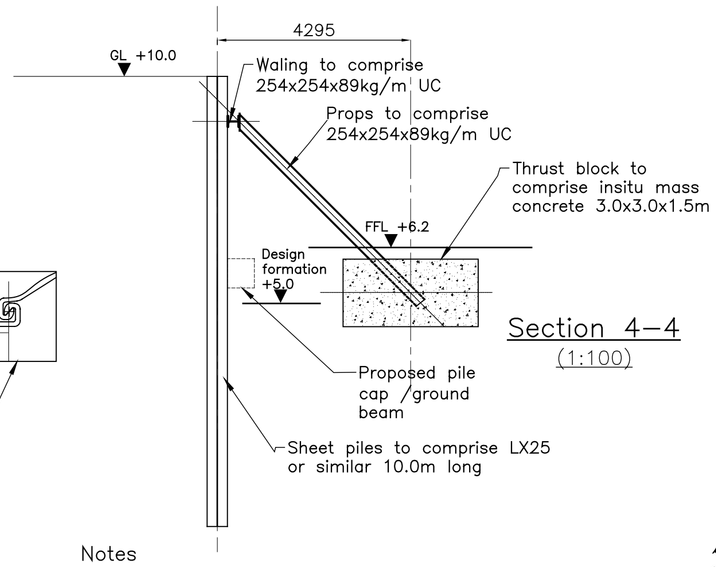

Section 4–4
(1:100)

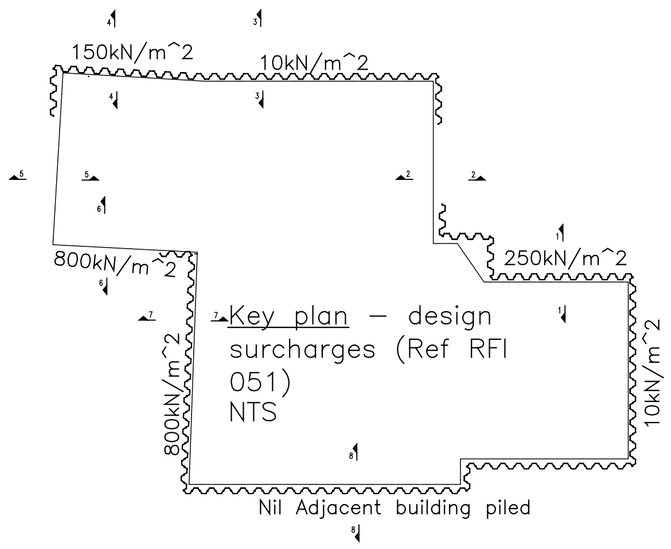

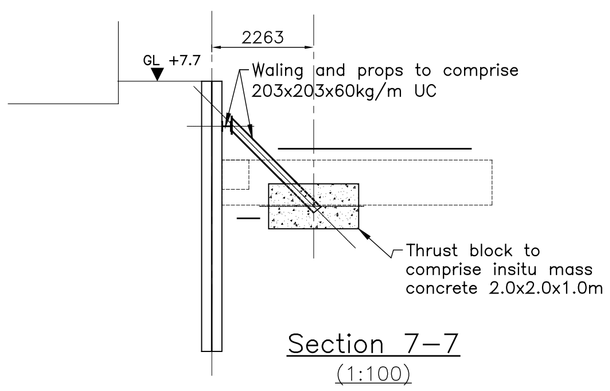

Section 7–7
(1:100)

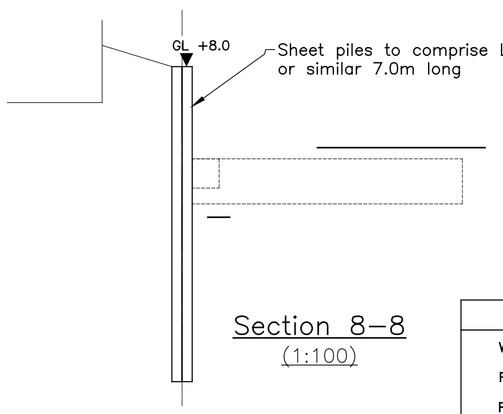

Section 8–8
(1:100)

Notes

1. For setting out & location plan refer to Project Engineering drawings
2. Piles to be Grade S275GP to BS EN 10 248
3. All steelwork to be S275 to BS EN 10 025
4. All weld to be 6mm fillet welds unless stated otherwise
5. Over excavation of thrust blocks to be carefully backfilled with compacted granular material.
6. Excavation should limited to not more than 1.0m below waling levels at each stage.
7. Use Acelor C14 corner sections at all intersections

Preliminary issue. Issued for approval

McGrattan Piling Ltd
301 Glentanner Road
Balmore Industrial Estate
Glasgow G22 7XS

Reference No	Subject	Maker

Status	
Working Drawing	
Preliminary	✓
Preliminary for discussion	
For estimating purposes only	
Other:	

	Revision	Date	Designed/Drawn	Checked by
A		09.04.07	JWA	–

VIRGINIA GALLERIES – VIRGINIA STREET GALSGOW

TEMPORARY SHEET PILE GROUND SUPPORT TO PROPOSED BASEMENT

Outsourced Design & Construction Services Ltd

23 Whitelee Crescent
Newton Mearns
Glasgow G77 6UH

Tel :– 0141 639 2464
Fax :– 0141 639 4356

Drawing No.	Scale	Revision
07–073/01	As shown	–